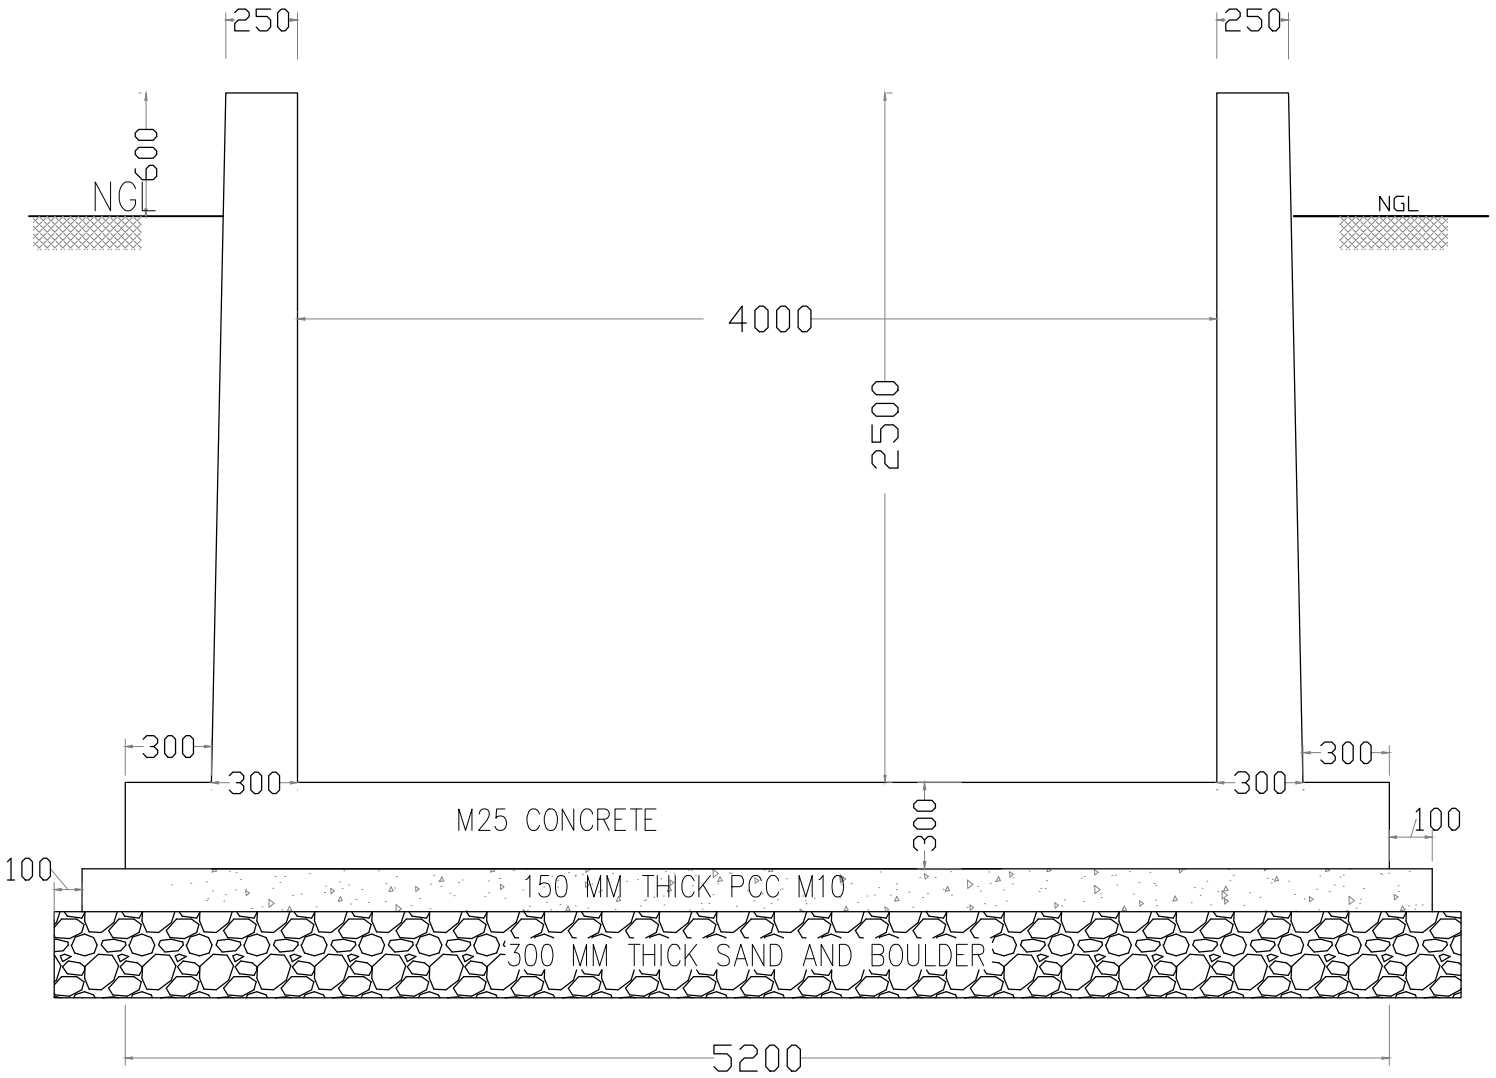

1) Agrahara Lake to Jakkur lake
U-Shape Drain from Ch-0.0m to 295.0m)

TYPICAL C/S U-SHAPE DRAIN

NOTES:-

* THIS DRAWING INDICATES THE GENERAL DETAILS OF U-SHAPE DRAIN
* ALL DIMENSION ARE IN MM AND LEVELS ARE IN METERS.
* DIMENSION ARE NOT TO BE SCALED.WRITTEN DIMENSION SHALL BE FOLLOWED.
* GRADE OF CONCRETE FOR PCC SHALL BE M-10 UNLESS OTHERWISE SPECIFIED.
* GRADE OF CONCRETE FOR RCC SHALL BE M-25.

CLIENT:- BRUHATH BANGALORE MAHANAGARA PALIKE NAME OF WORK:- GA DRAWING FOR U SHAPE 4.00x2.50 M	CONSULTANT : BVH CONSULTING ENGINEERS #41/2, 6TH MAIN ROAD, JNANAJYOTHI NAGARA, JNANA BHARATHI, BANGALORE – 560 056 PH: 9964339888, TELE PHONE: (080) 23241948, E-mail: mbnk2278@yahoo.com	CONSULTANT	ASSISTANT. ENGINEER SWD,YELAHANKA ZONE BBMP,BANGALORE	ASSt.EXECUTIVE ENGINEER SWD,YELAHANKA ZONE BBMP,BANGALORE	EXECUTIVE ENGINEER SWD,YELAHANKA ZONE BBMP,BANGALORE	SCALE : DWG NO: 1 NOTE :- THIS DRAWING IS THE PROPERTY OF BVH CONSULTING ENGINEERS IT SHOULD NOT BE USED, COPIED OR REPRODUCED WITHOUT OUR WRITTEN PERMISSION.